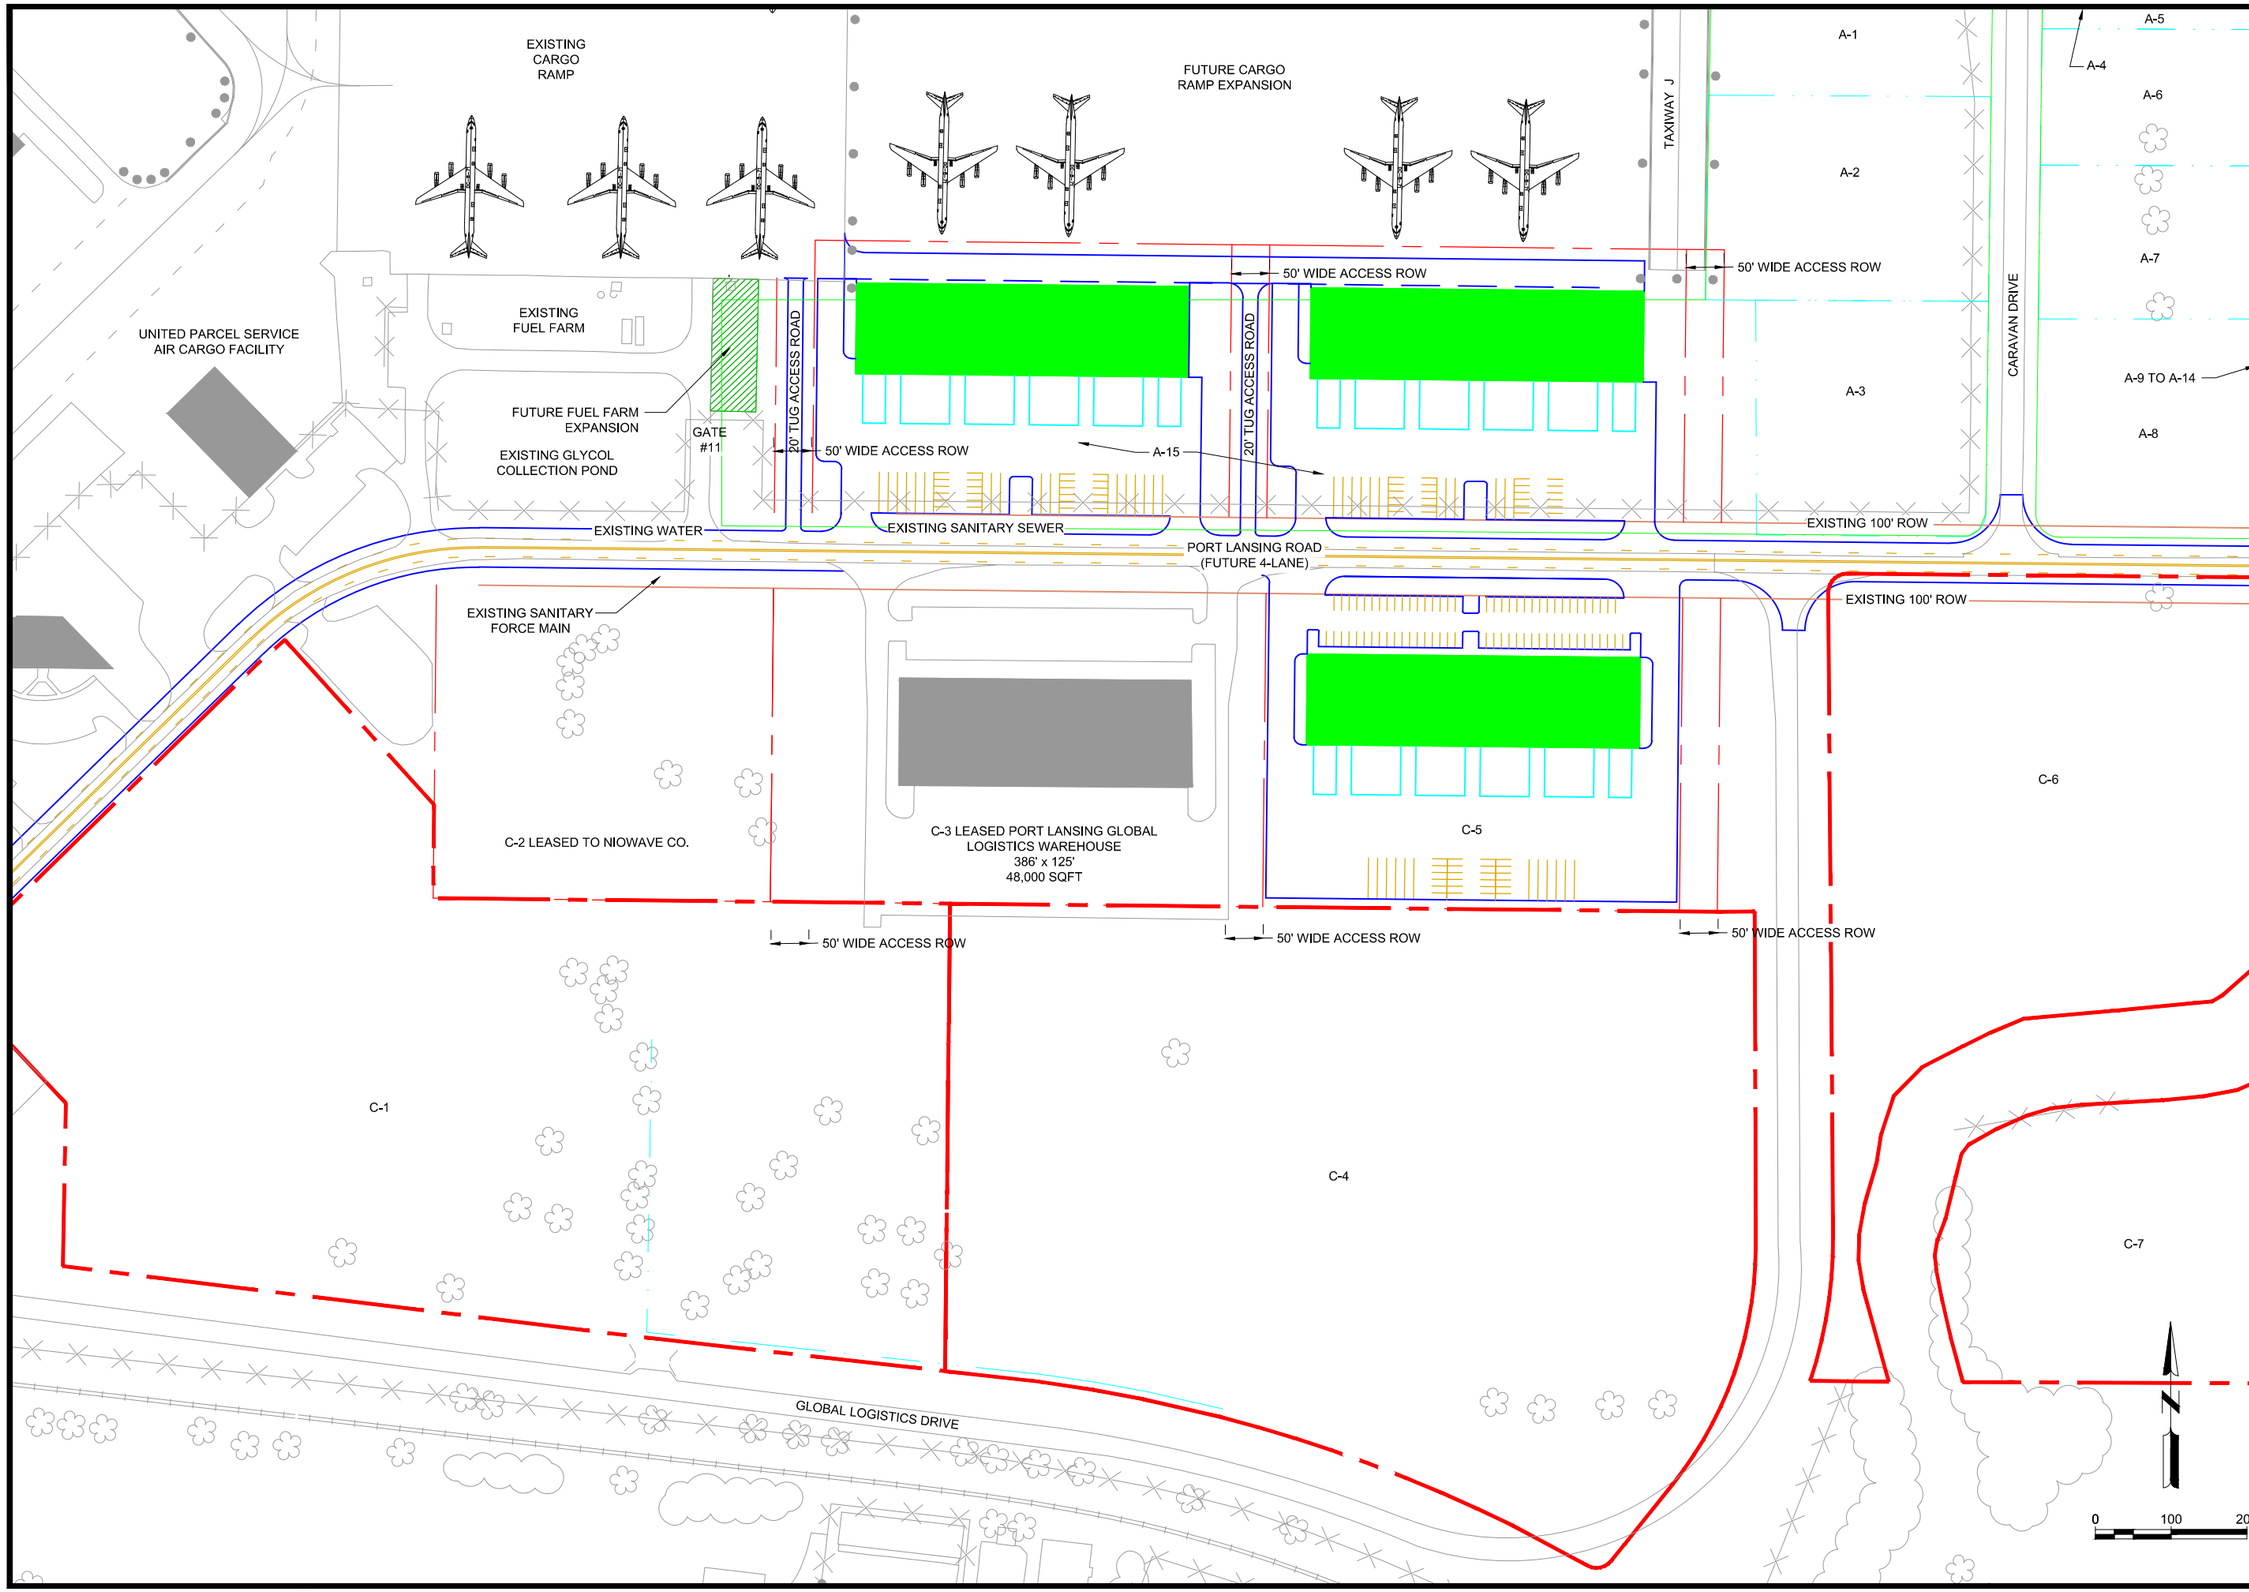

Mead & Hunt
Mead & Hunt, Inc.
2605 Port Lansing Road
Lansing, MI 48906
phone: 517-321-8334
meadhunt.com

These documents shall not be used for any purpose or project for which it is not intended. Mead & Hunt shall be indemnified by the client and held harmless from all claims, damages, liabilities, losses, and expenses, including attorneys' fees and costs, arising out of such misuse or reuse of the documents. In addition, unauthorized reproduction of these documents , in part or as a whole, is prohibited.

CAPITAL REGION INTERNATIONAL AIRPORT CARGO DEVELOPMENT LAYOUT

LANSING, MICHIGAN

REVISION
08-19-2014 DJK
BASE MAP UPDATE

AIP NO.: NA
M&H NO.: 0324900
DATE: 02/02/2009
DESIGNED BY: GWS
DRAWN BY: GWS
CHECKED BY:
DO NOT SCALE DRAWINGS

SHEET CONTENTS
CARGO DEVELOPMENT

1 of 1

C-101

X:\03249-00\131245.01\TECH\CAD\DRAWINGS\CONCEPTUAL DEVELOPMENT PLAN\CARGO DEVELOPMENT C-101.DWG
8/19/2014 10:03:20 AM